


ELEVATION VIEW

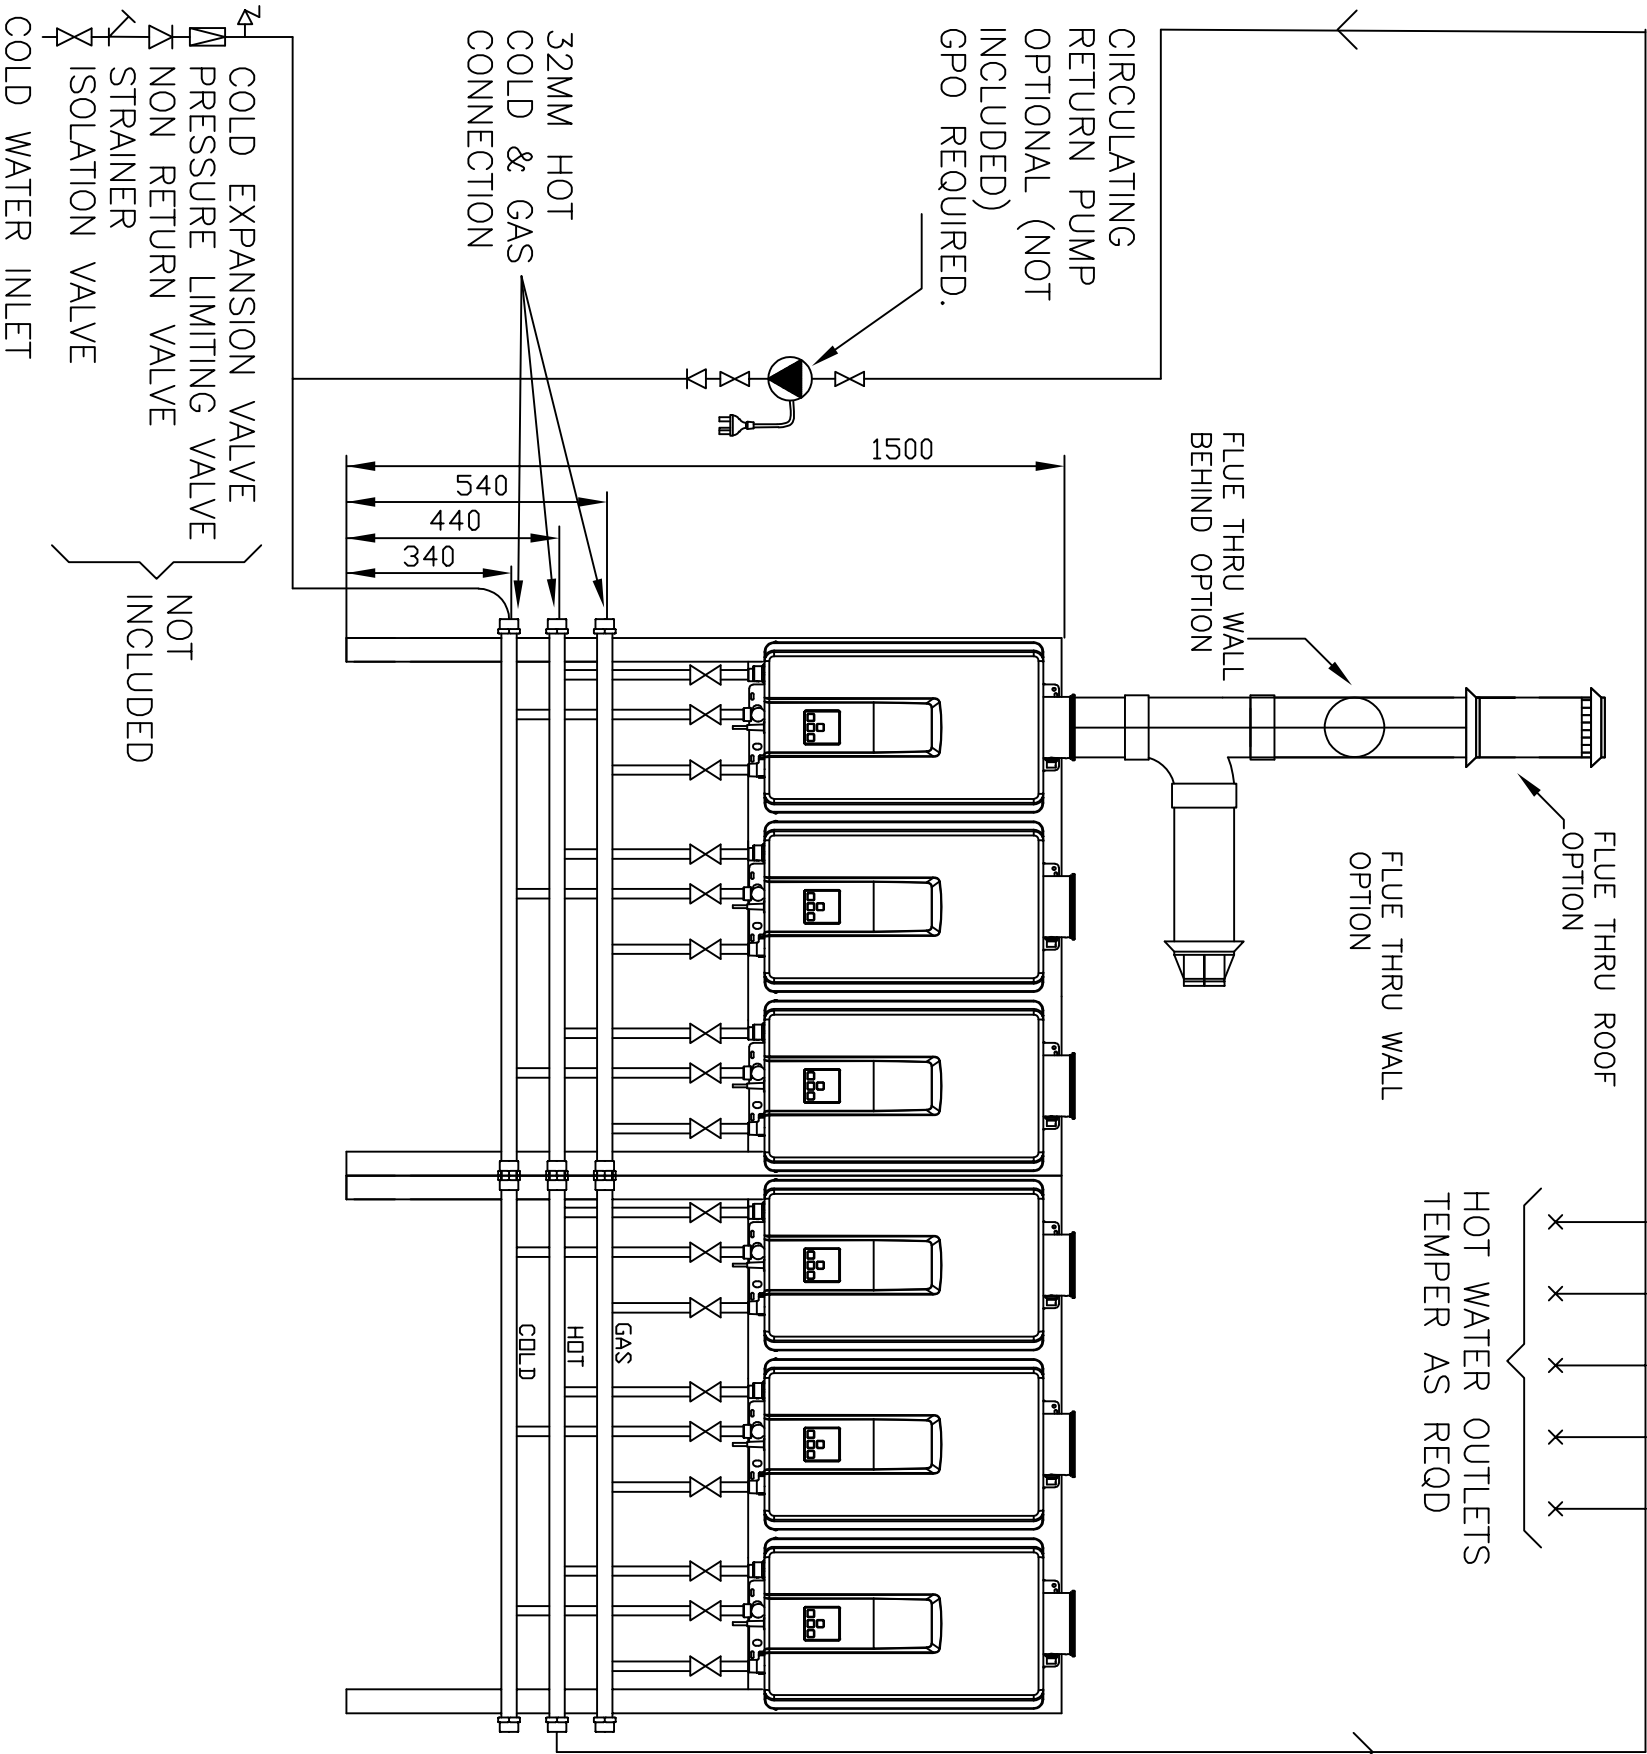

HOT WATER OUTLETS
TEMPER AS REQD

FLUE THRU WALL
BEHIND OPTION

FLUE THRU WALL
OPTION

FLUE THRU ROOF
OPTION

CIRCULATING
RETURN PUMP
OPTIONAL (NOT
INCLUDED)
GPO REQUIRED.

32MM HOT
COLD & GAS
CONNECTION

COLD EXPANSION VALVE
PRESSURE LIMITING VALVE
NON RETURN VALVE
STRAINER
ISOLATION VALVE
COLD WATER INLET

NOT
INCLUDED


1500

540
440
340

HOT
COLD
GAS

1500

PLAN VIEW

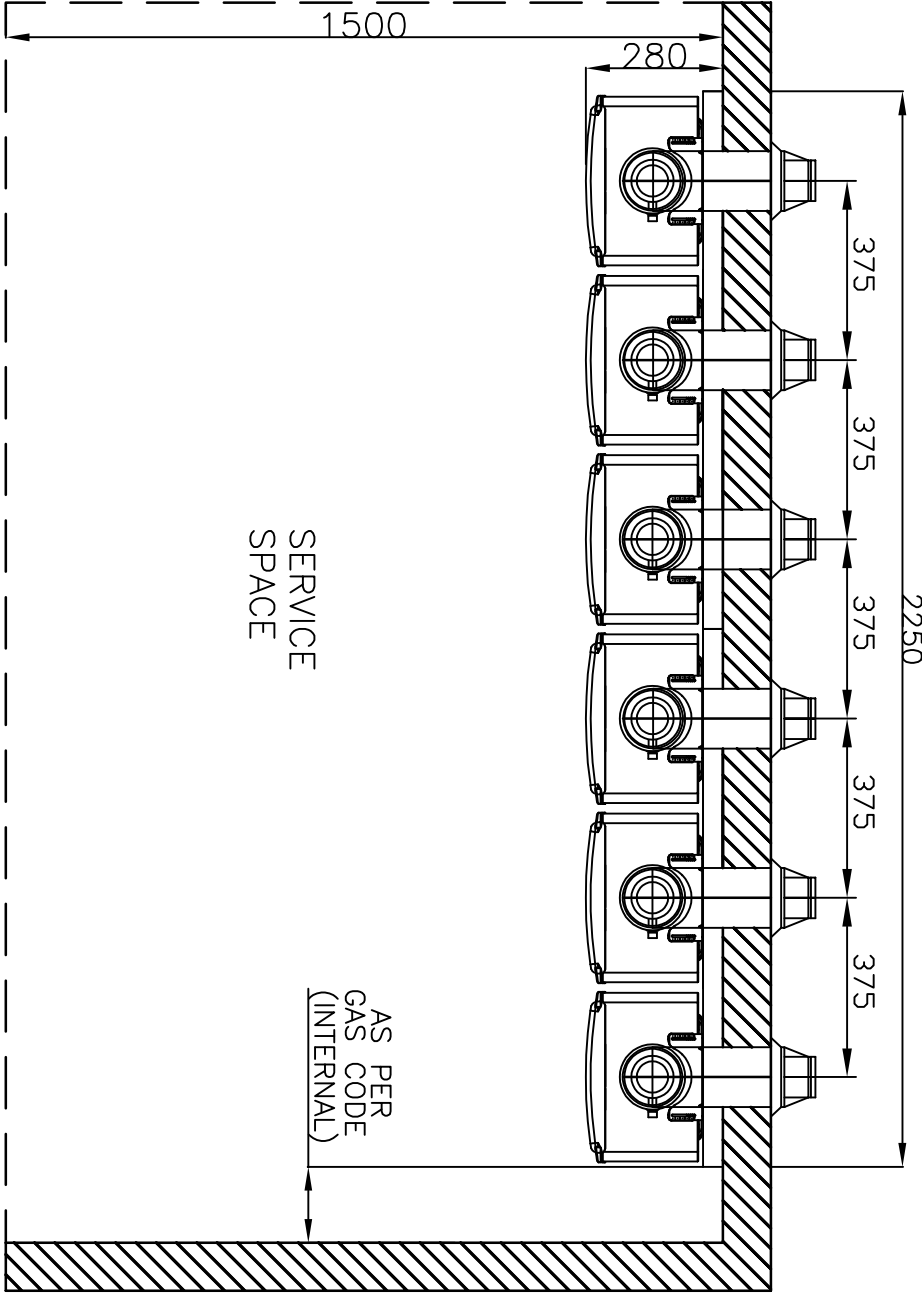

DRAWING CHANGES				
REV	ECN NO	DESCRIPTION	BY	CKD

Specifications	
Heater	HD28 Internal
Gas load heater NG	1.13 –2.75 kpa
Gas load heater LPG	2.75 kpa
System Gas Load	1260 mJ
System Dry Weight	180kg
Power Supply Heaters	6 x GPO 10Amp
Manifold Connections	32mm
Thermostat Factory set	75°C ^(*)
Fan Assisted Balanced Flue	
(*) Various temps & functions via switches	

MATERIAL		DRAWN		RMP		Rinnai Australia Pty Ltd	
TOLERANCE –UNLESS STATED		DATE		08/03/22		Title	
0. ±1.0		CHECKED		SVL		MP6281MN MANIFOLD PACK	
0.0 ±0.5		APPROVED				Weight	
Angular ±1°		THIRD ANGLE PROJECTION				SEE NOTES	
FINISH:		DO NOT SCALE DRAWING				Drawing Number(PART NO)	
						SK 0292	
						Revision	
						1	

Rinnai Australia Pty Ltd