


ELEVATION VIEW

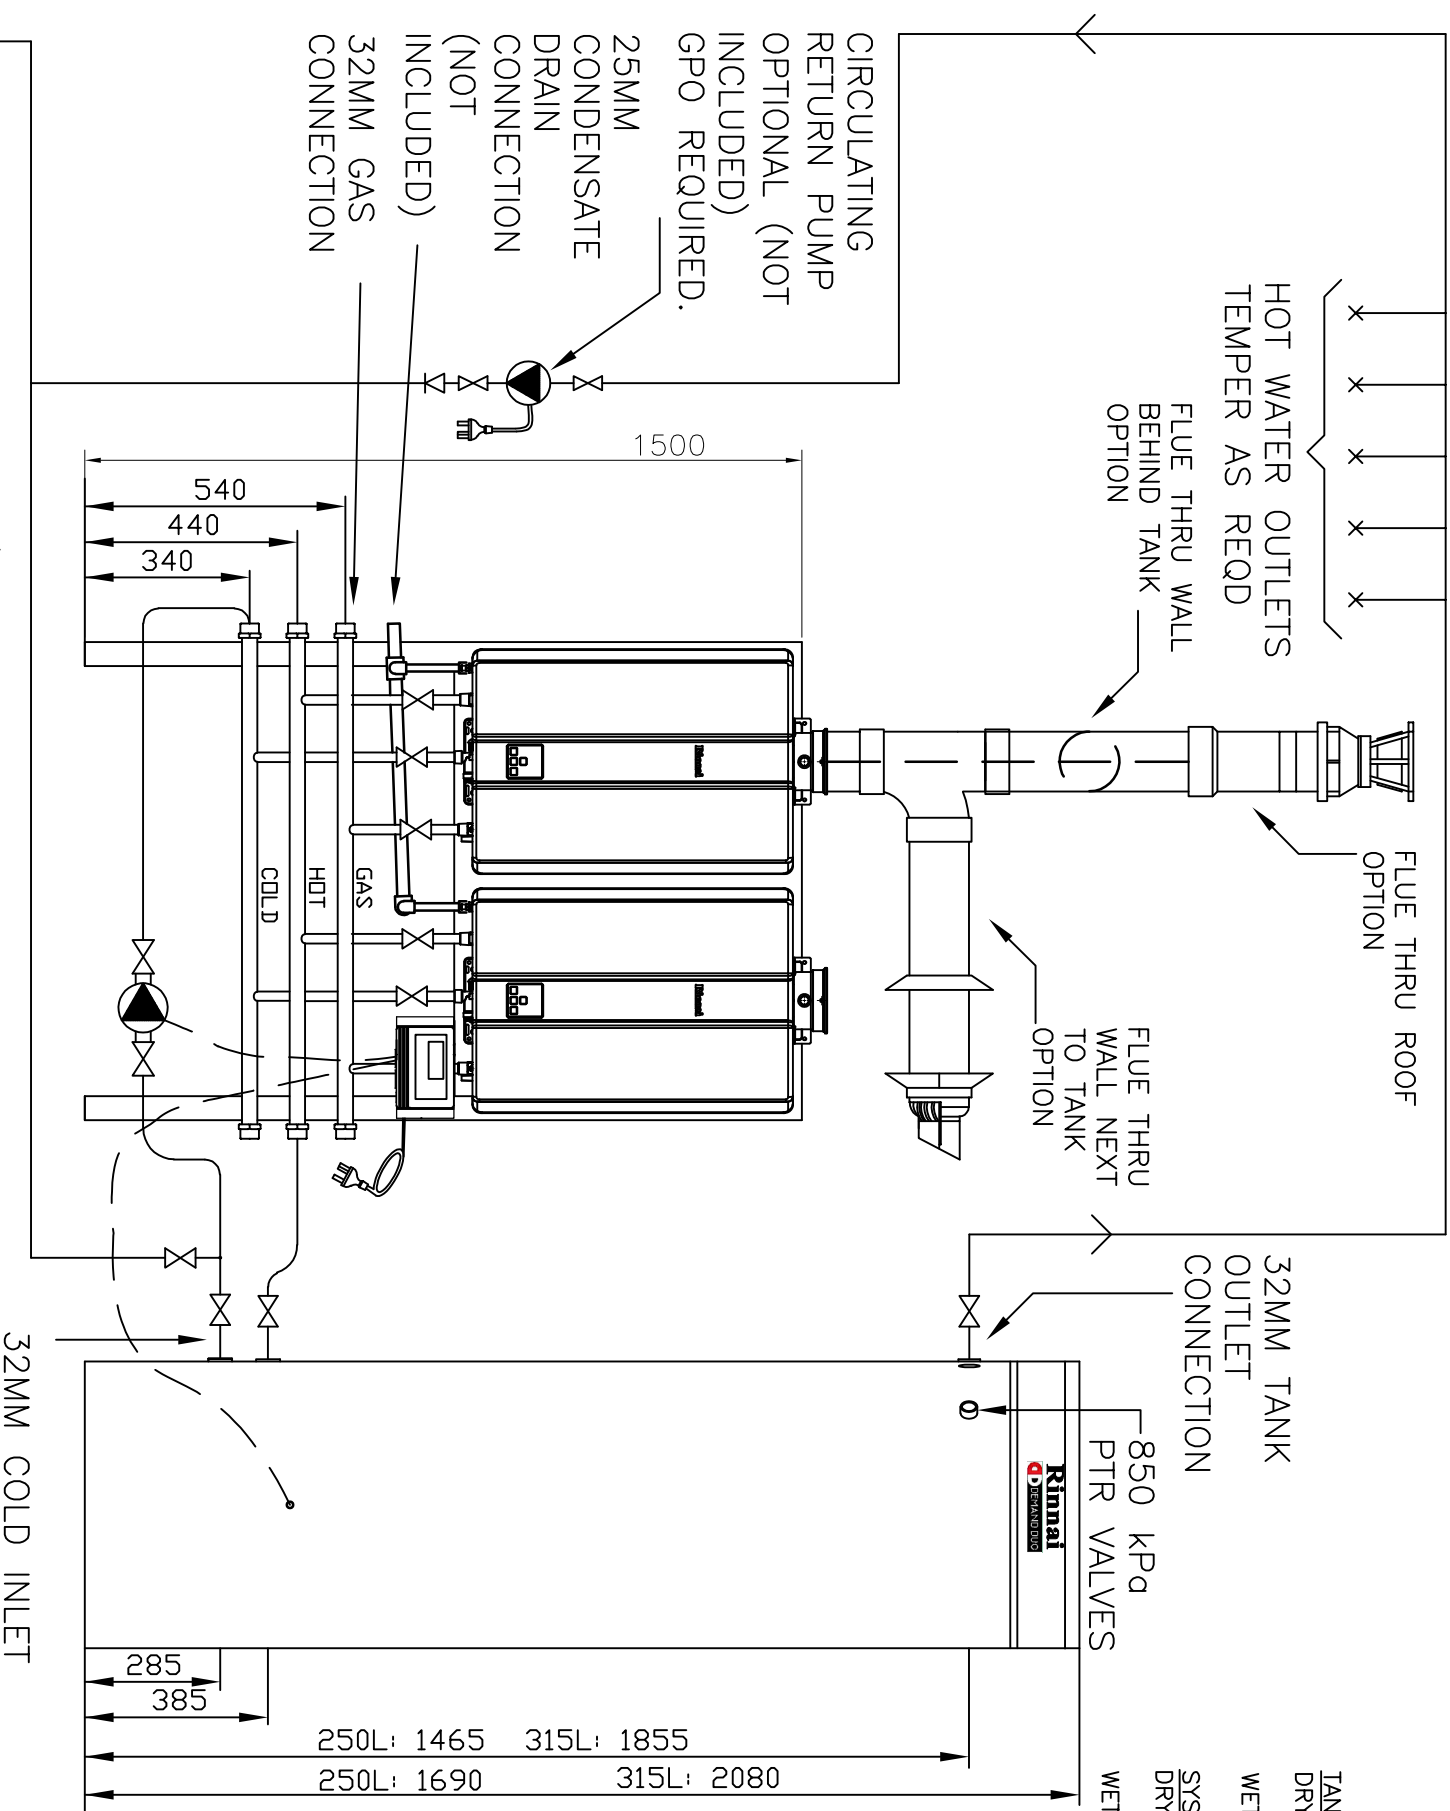

TANK WEIGHT:
DRY WEIGHT: 250L - 60kg
315L - 72kg
WET WEIGHT: 250L - 310kg
315L - 385kg


SYSTEM WEIGHT:
DRY WEIGHT: 250L - 143kg
315L - 155kg
WET WEIGHT: 250L - 393kg
315L - 468kg

PRIMARY PUMP:
DD2: 1xGRUNDFOS UPS32-100N
THERMOSTAT:
FACTORY SET AT 65°
(HIGHER TEMP AVAILABLE)
1 X EXTERNAL GPO (10AMP)
1 X EXTERNAL GPO (10AMP)
** PLEASE NOTE **
DO NOT RUN CONDENSATE DRAIN IN COPPER.
UPVC PIPE IS RECOMMENDED.

GENERAL NOTE:
CONTROLLER REQUIRES:
1 X EXTERNAL GPO (10AMP)
HEATERS REQUIRE:
1 X EXTERNAL GPO (10AMP)
DO NOT RUN CONDENSATE DRAIN IN COPPER.
UPVC PIPE IS RECOMMENDED.

SYSTEM GAS LOAD: 418MJ
-NG 1.13-3.00 kPa
-LPG 2.75-3.00 kPa

PLAN VIEW

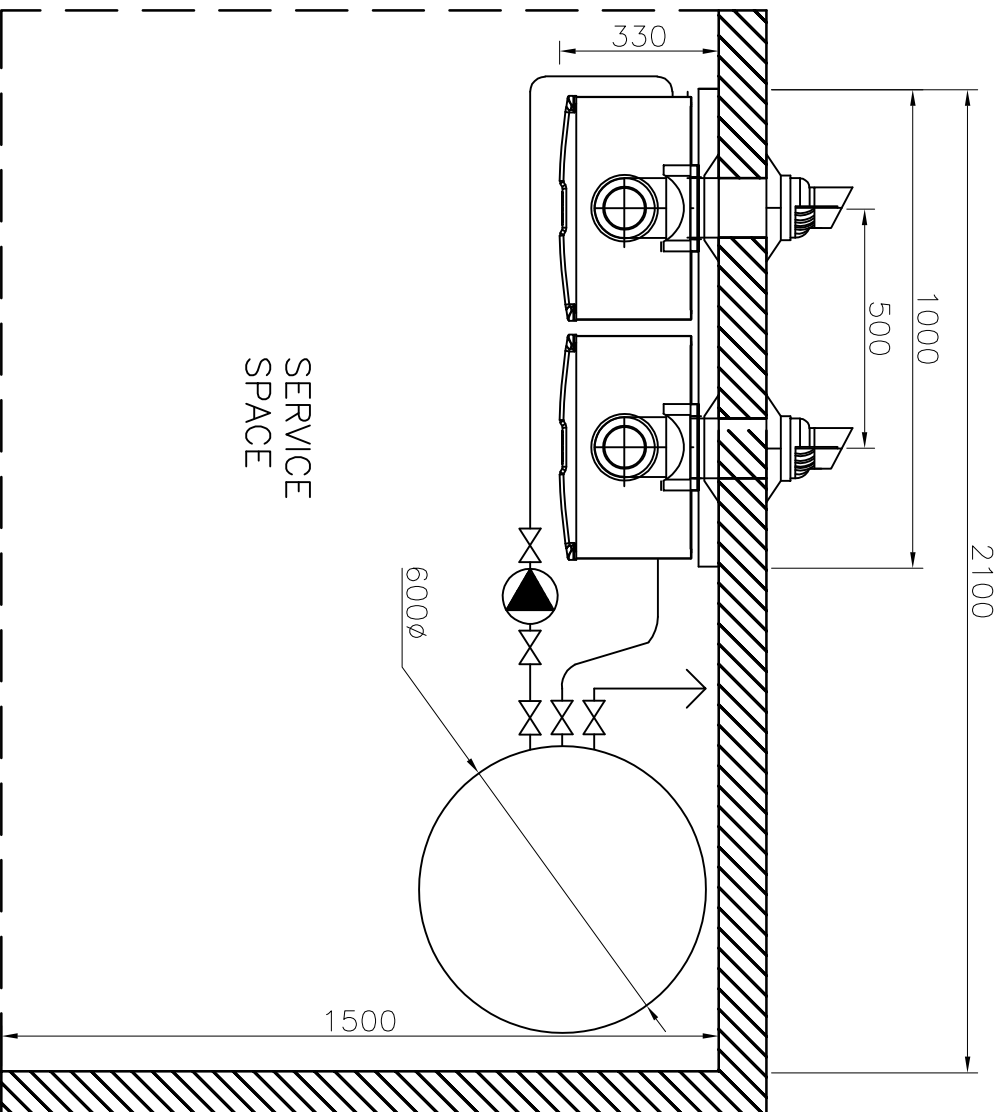

MATERIAL		DRAWN	RMP	Title Rinnai Australia Pty Ltd DDF22101-250/315N	
TOLERANCE -UNLESS STATED		DATE	23/01/20		
0. ±1.0 0.0 ±0.5		CHECKED	SVL		
FINISH:		APPROVED			
DIMENSIONS ARE IN MILLIMETERS AS 1:100		THIRD ANGLE PROJECTION		Weight	Drawing Number(PART NO)
DO NOT SCALE DRAWING				SEE NOTES	SK 0163
					Revision
					1